
Unit N11 Floor Plan
Meltham Mills Industrial Estate
(Blank Unit)

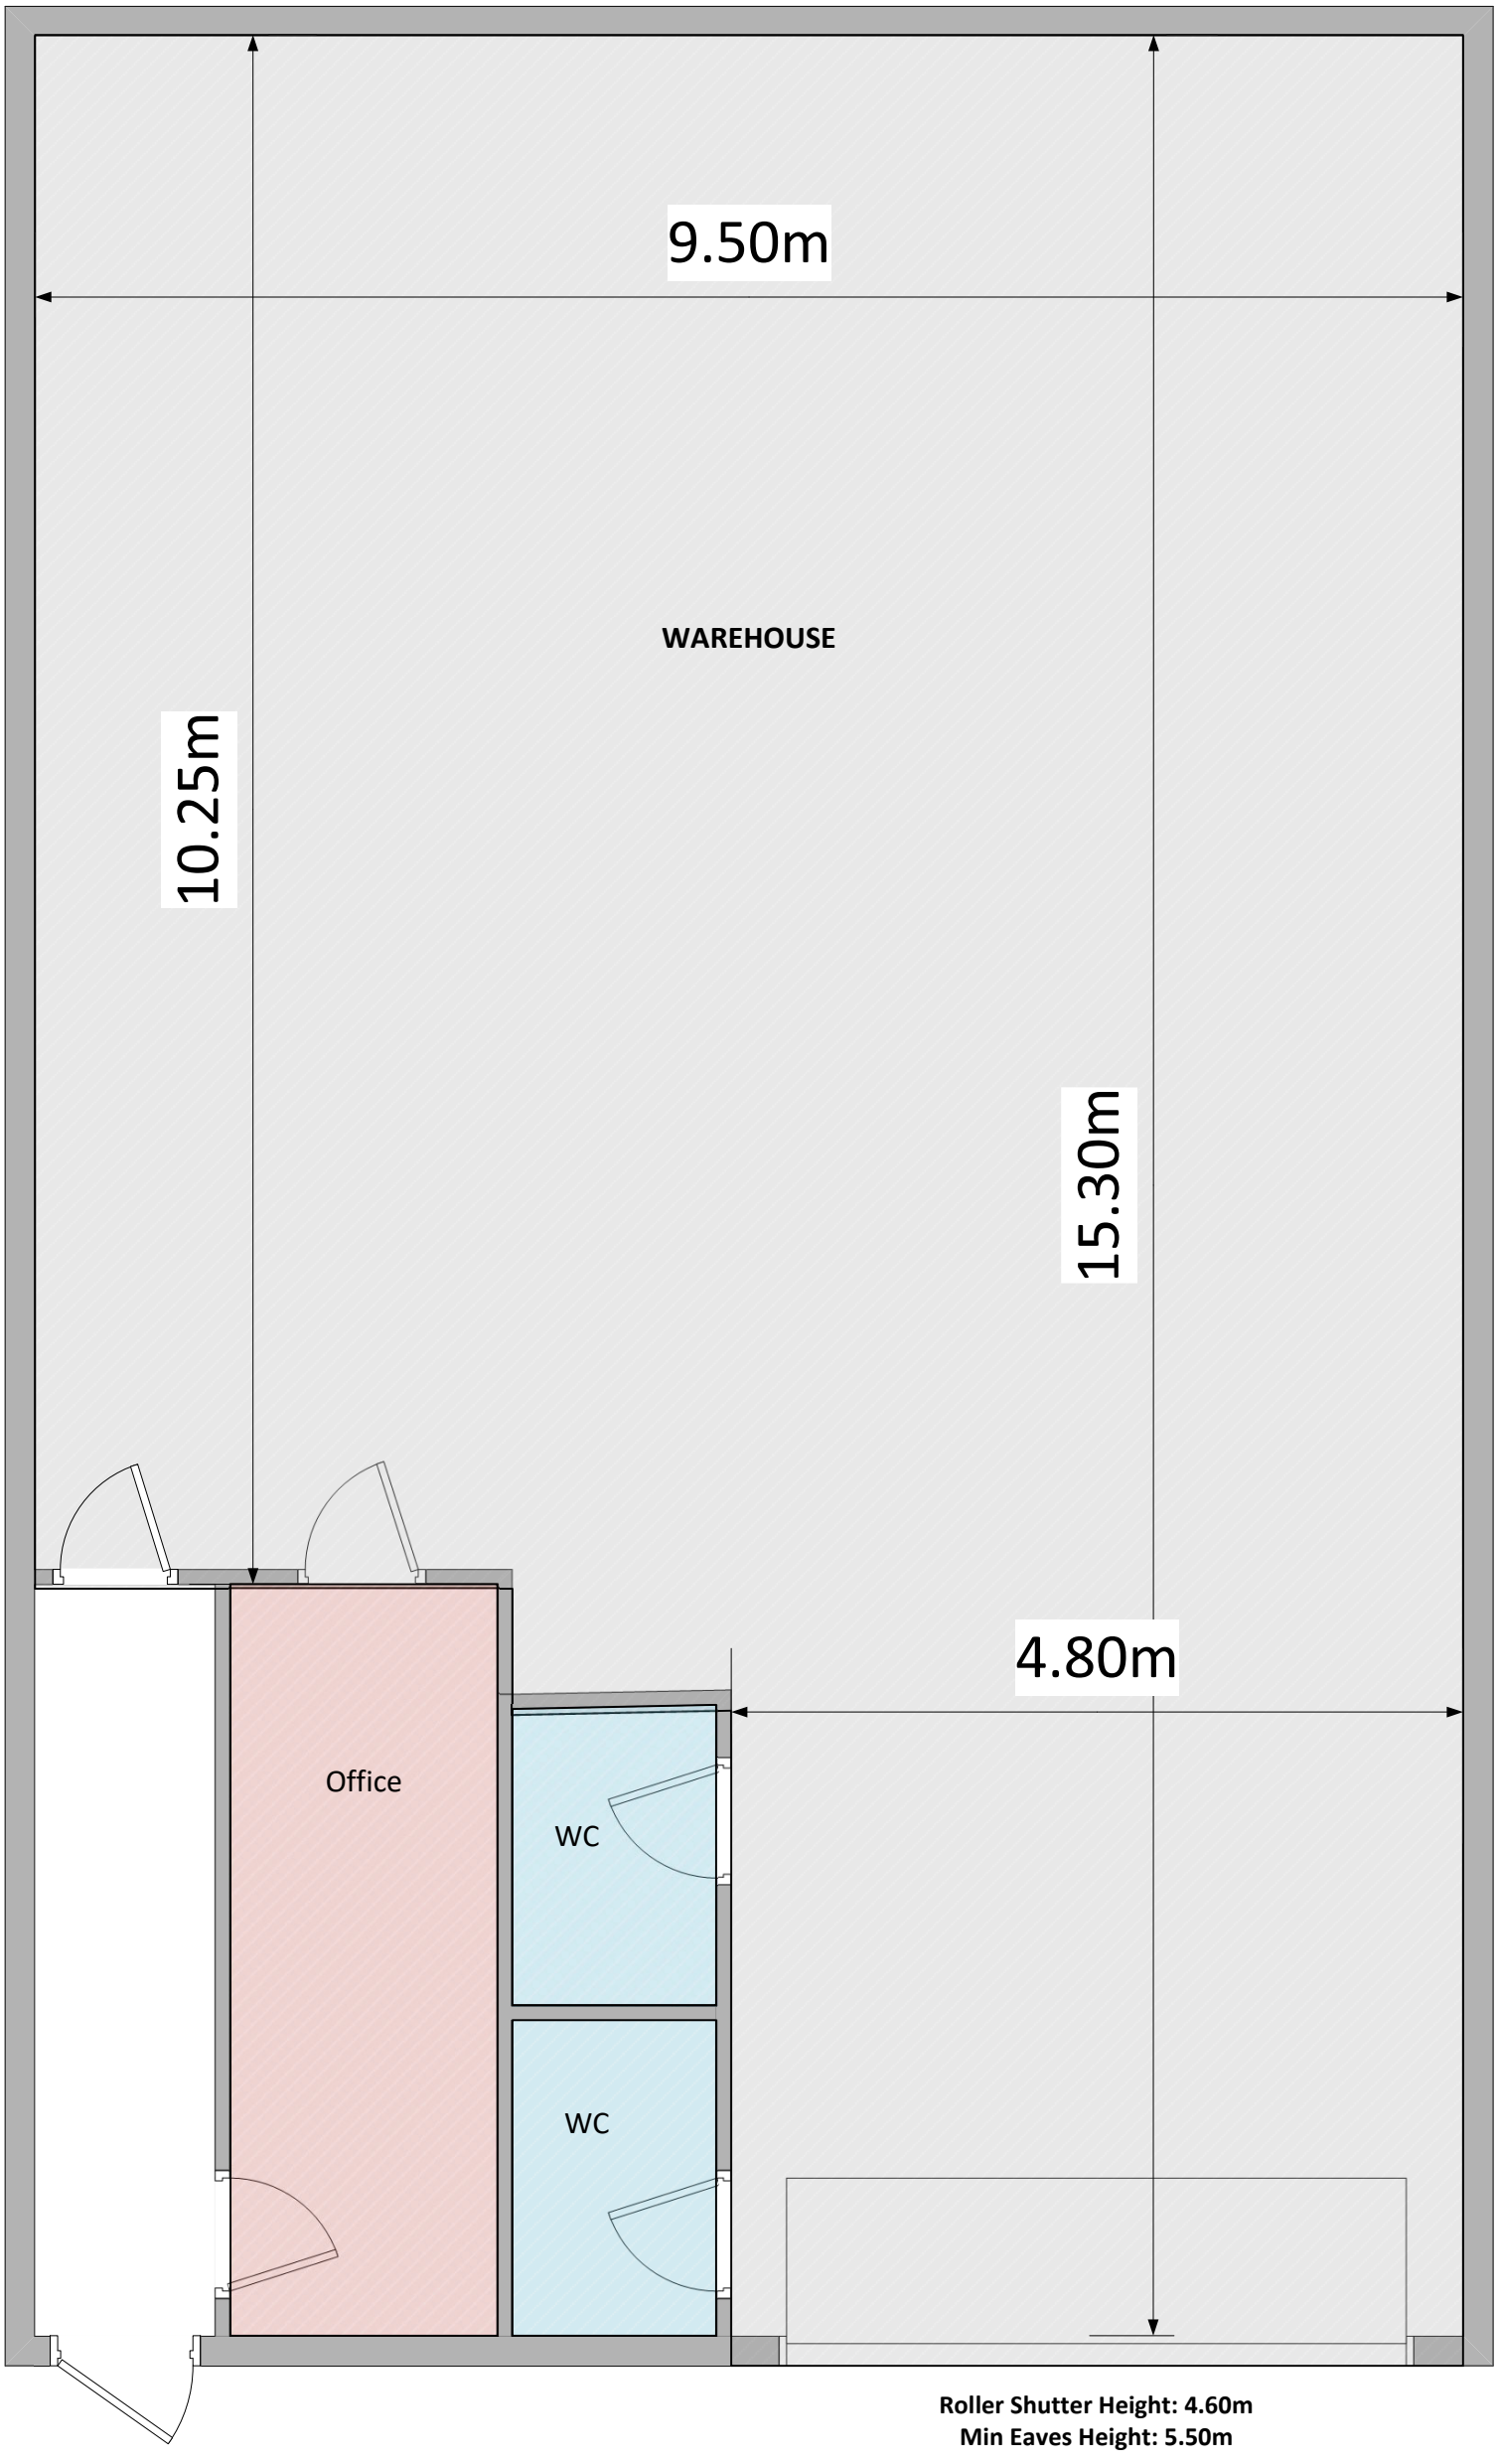


Roller Shutter Height: 4.60m
Min Eaves Height: 5.50m

Towndoor Limited, Estate Office, Gate 7, Meltham Mills, Holmfirth, HD9 4AR

Floor plans are intended to give a general indication of the proposed layout only. All images and dimensions are not intended to form part any contract or warranty. For more information please call 01484 850015 or email enquiries@towndoor.co.uk referencing the property above.

Scale 1:50 @ A3

Unit N11 Floor Plan
Meltham Mills Industrial Estate
(As Is)

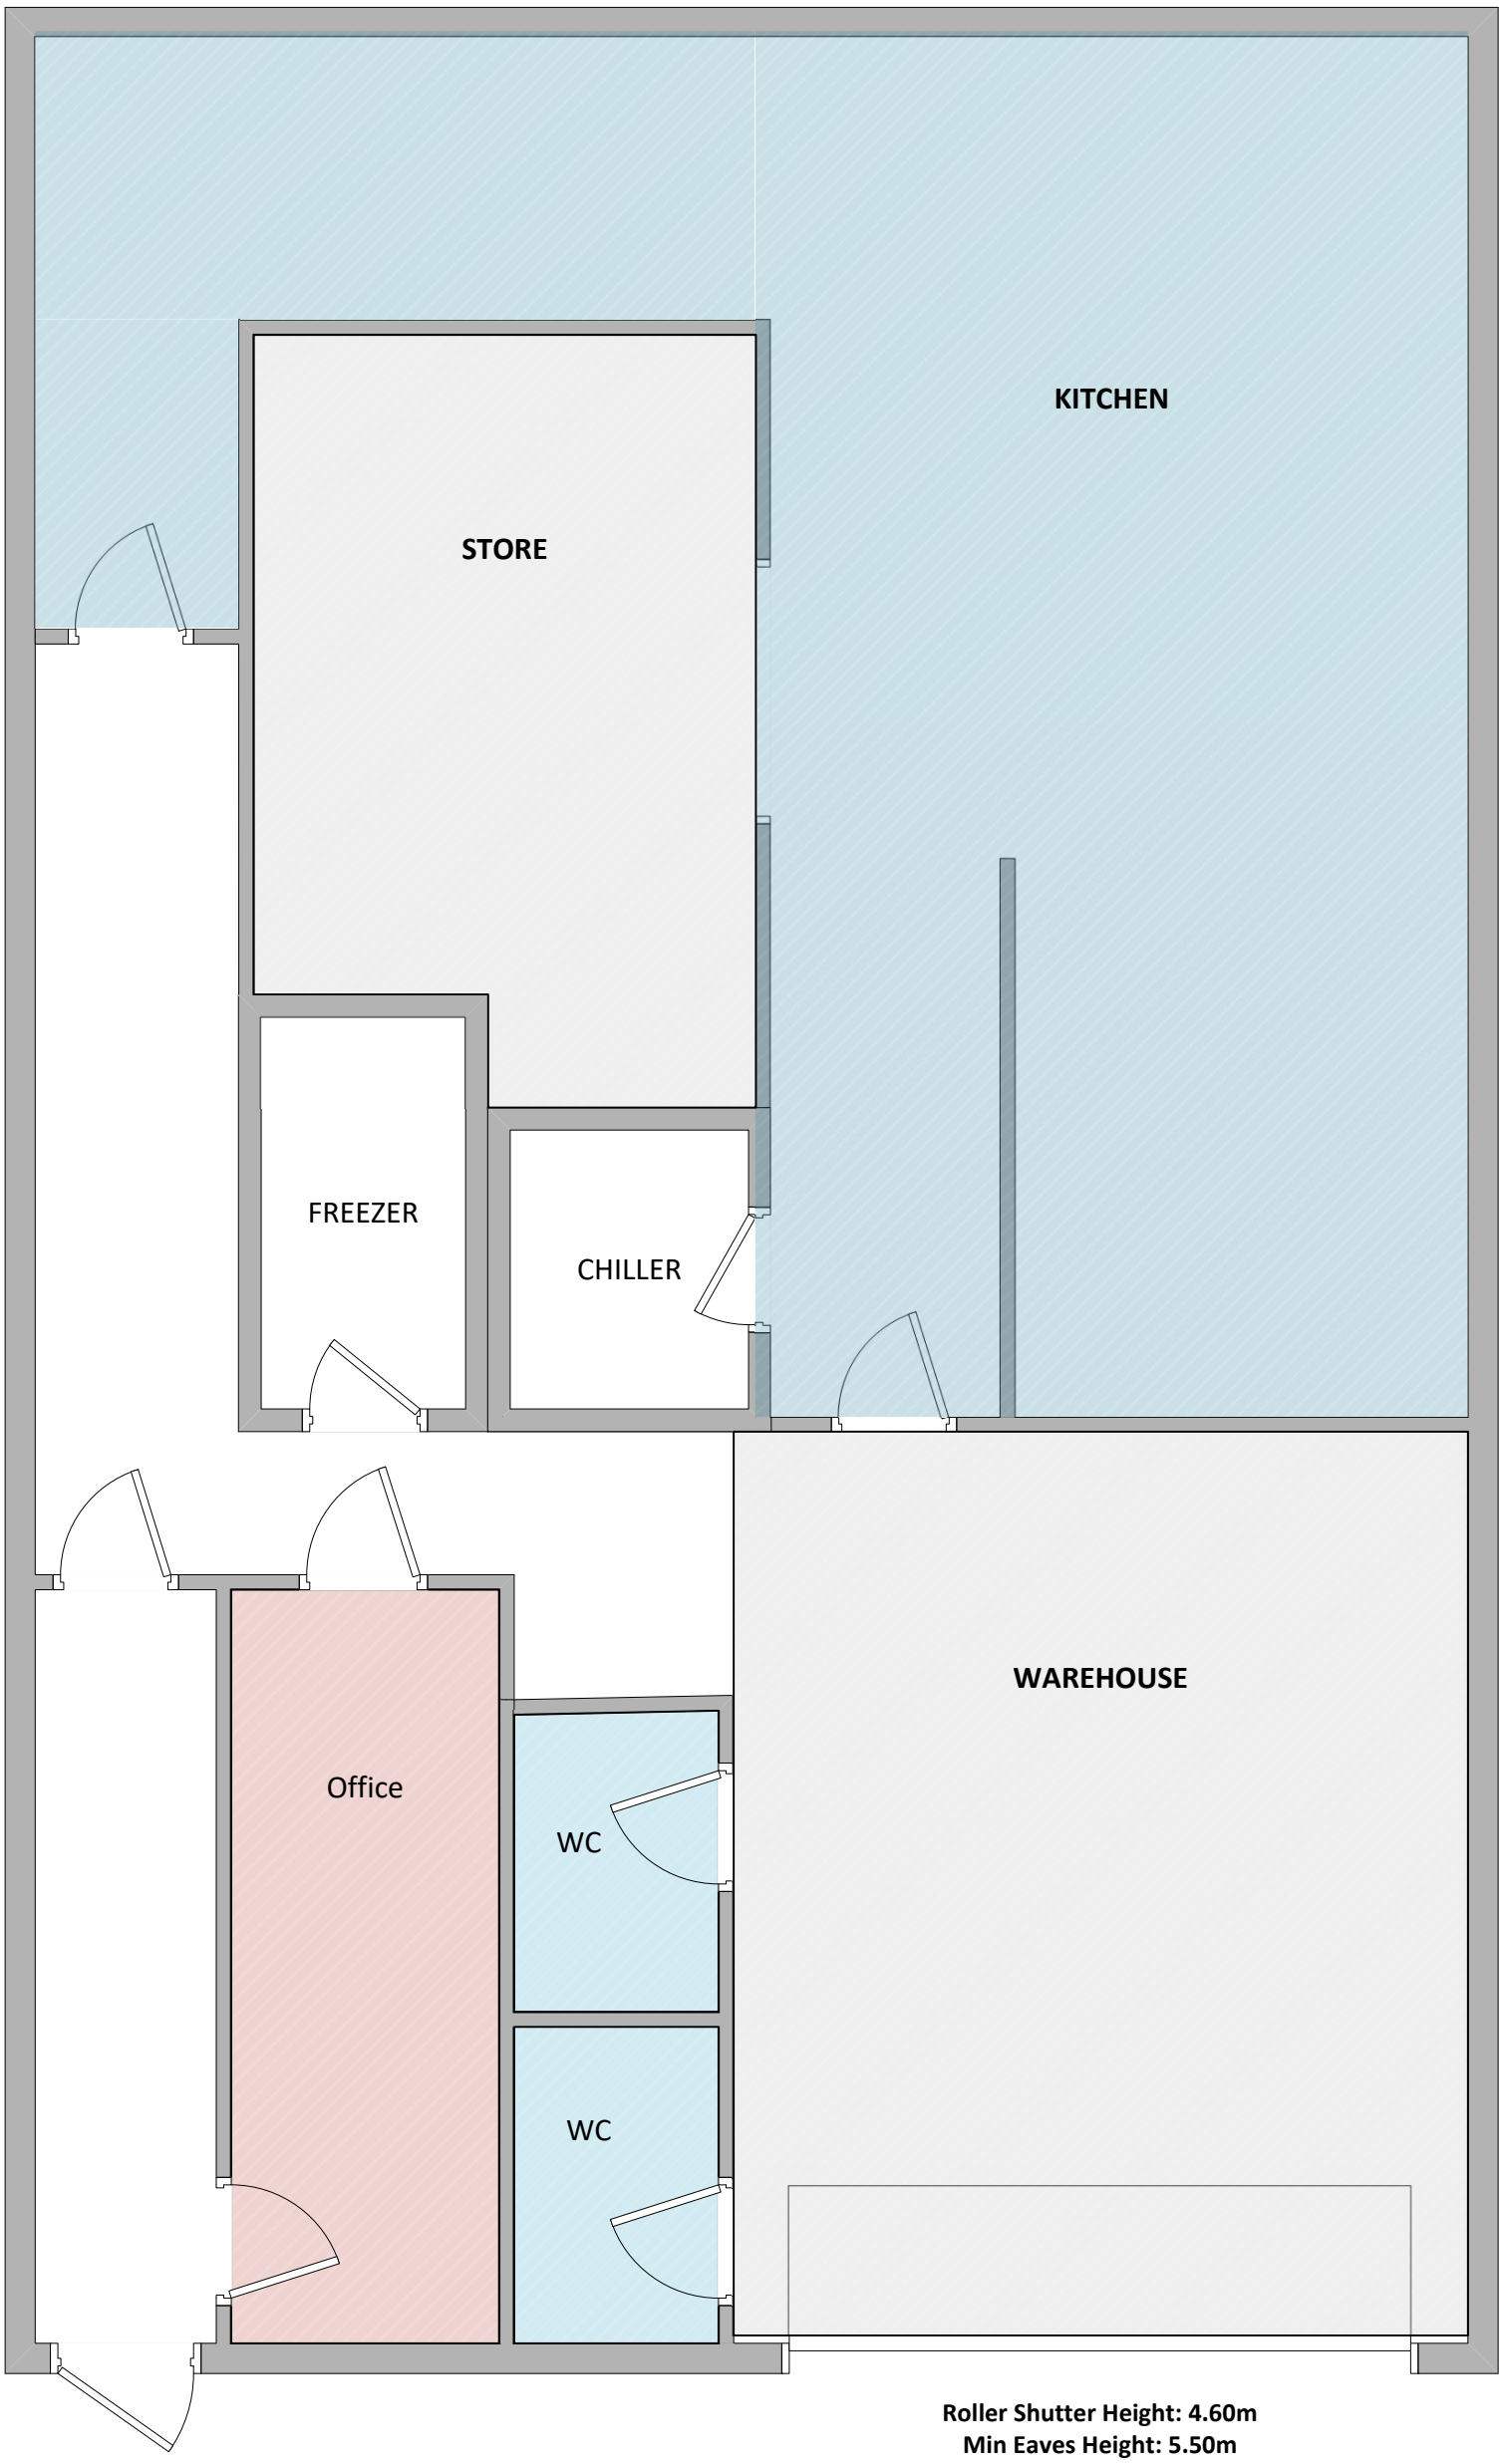

Roller Shutter Height: 4.60m
Min Eaves Height: 5.50m

Towndoor Limited, Estate Office, Gate 7, Meltham Mills, Holmfirth, HD9 4AR

Floor plans are intended to give a general indication of the proposed layout only. All images and dimensions are not intended to form part any contract or warranty. For more information please call 01484 850015 or email enquiries@towndoor.co.uk referencing the property above.

Scale 1:50 @ A3